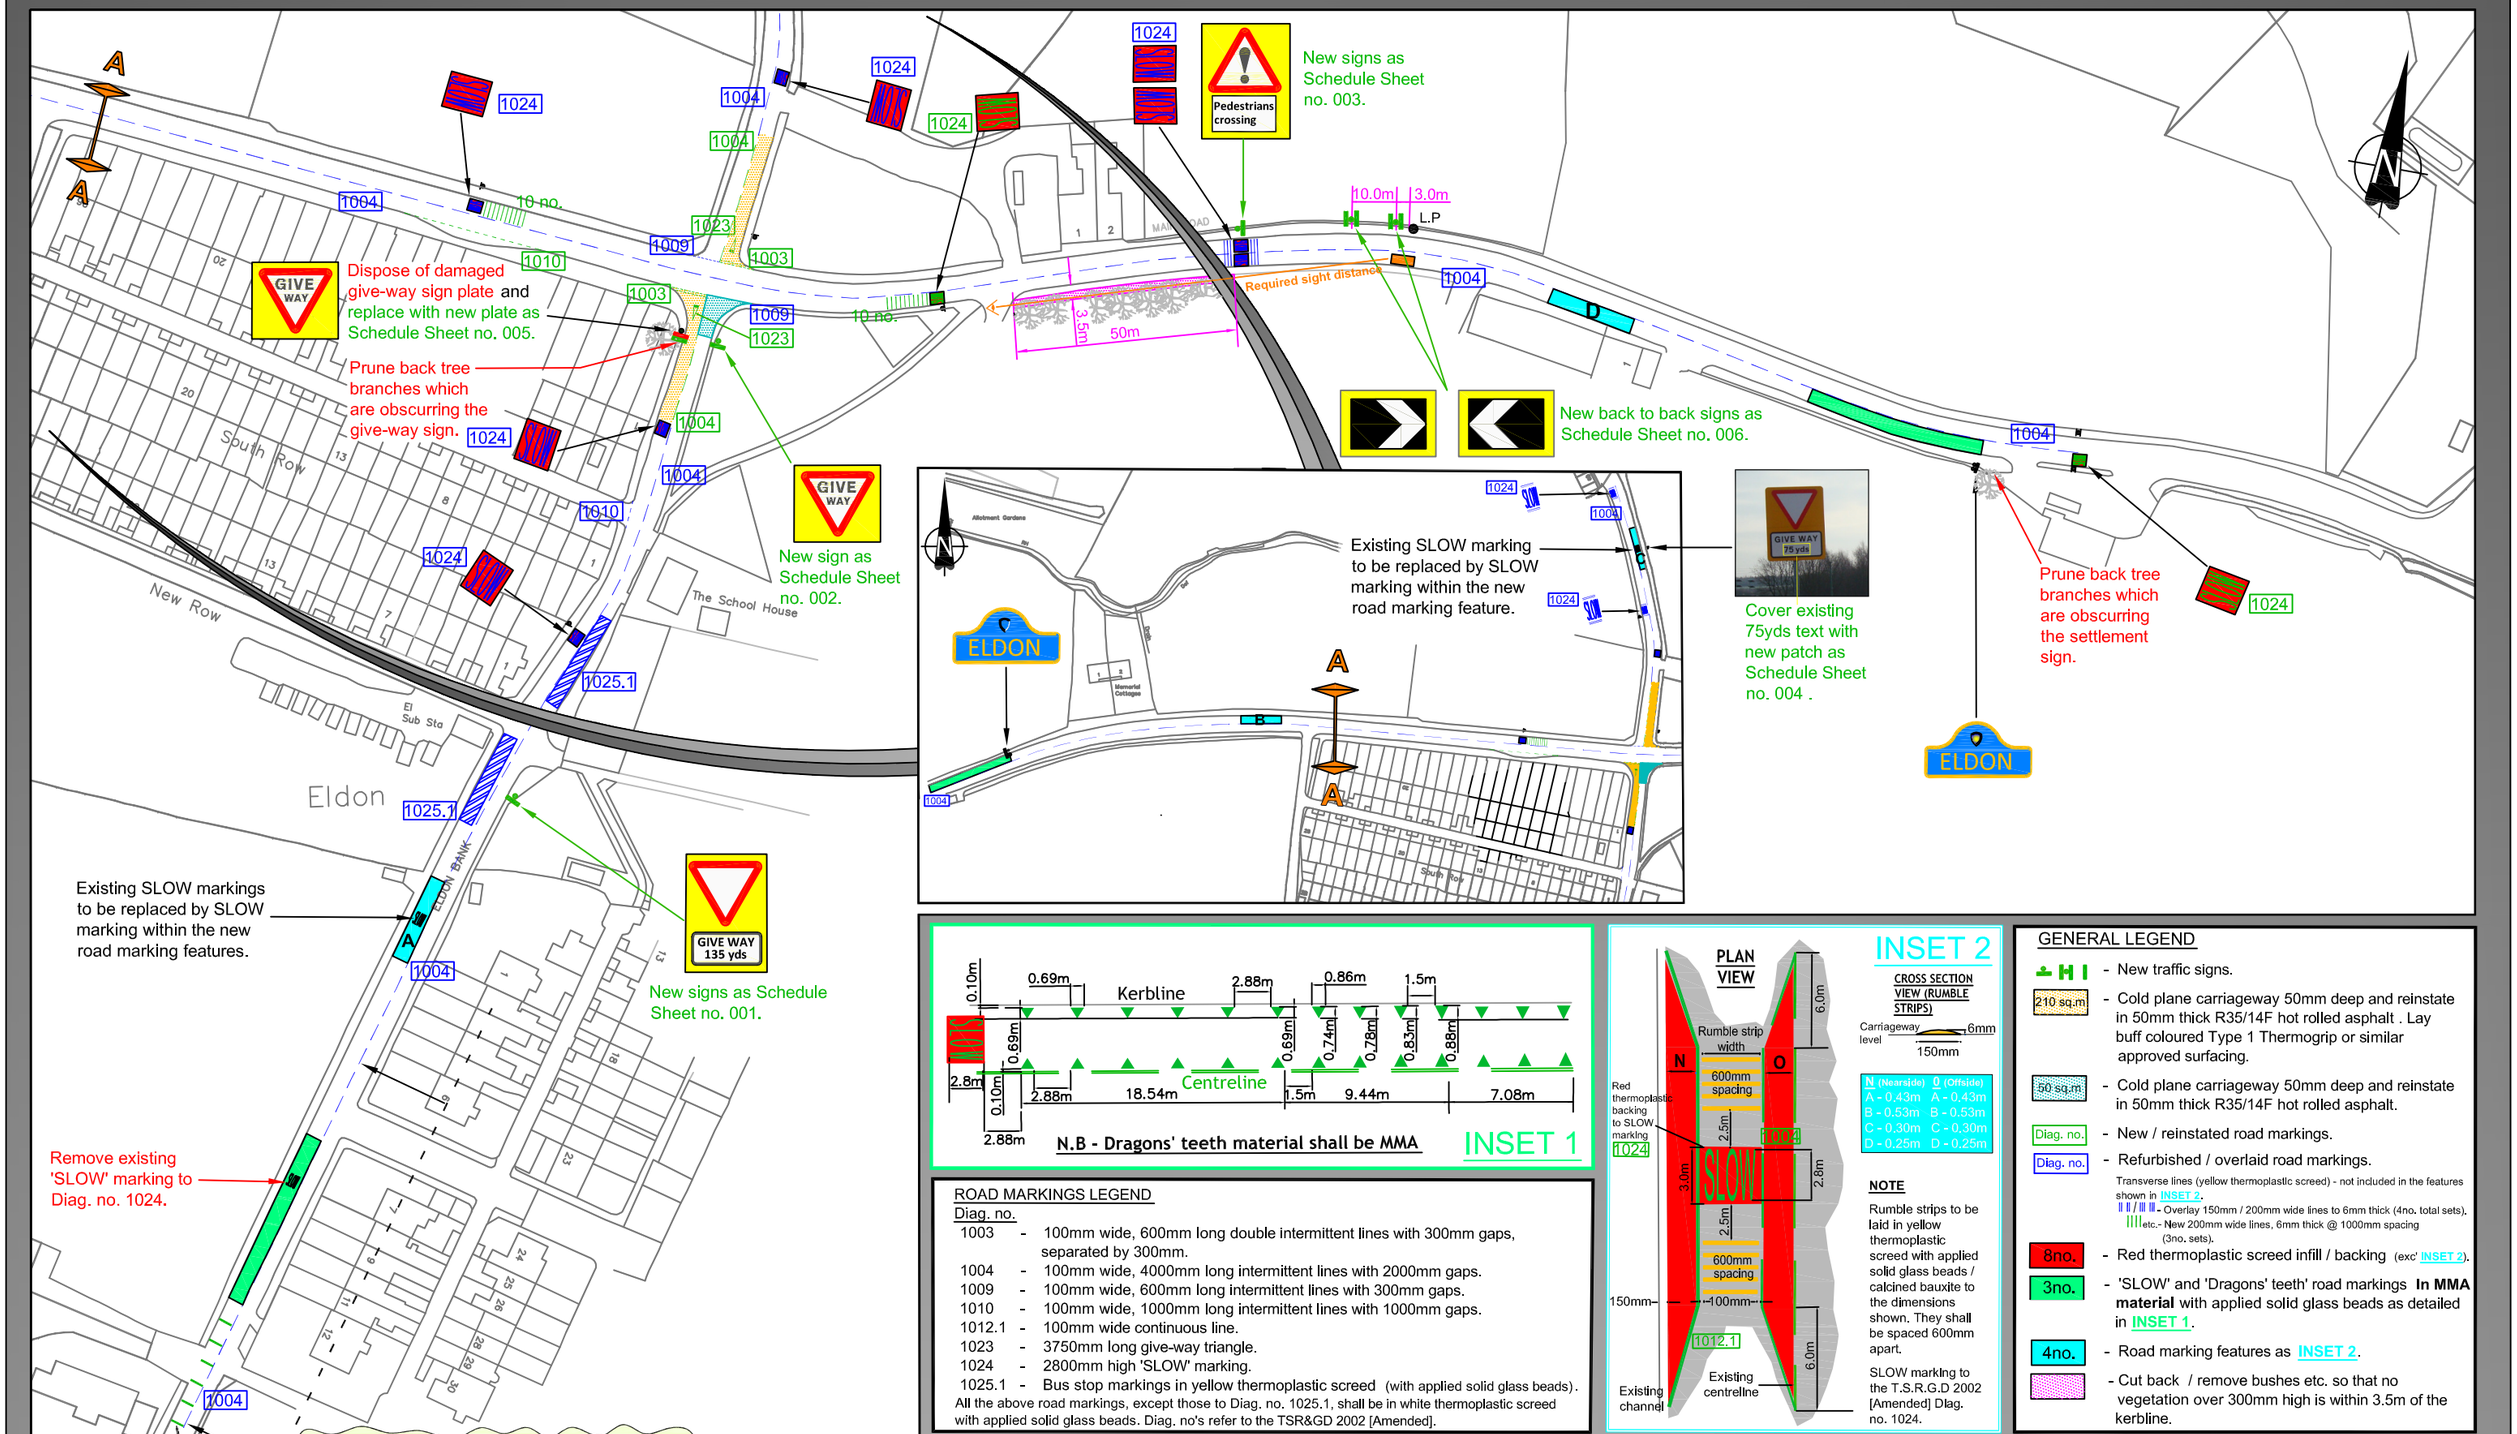


ROAD MARKINGS LEGEND

Diag. no.

- 1003 - 100mm wide, 600mm long double intermittent lines with 300mm gaps, separated by 300mm.
- 1004 - 100mm wide, 4000mm long intermittent lines with 2000mm gaps.
- 1009 - 100mm wide, 600mm long intermittent lines with 300mm gaps.
- 1010 - 100mm wide, 1000mm long intermittent lines with 1000mm gaps.
- 1012.1 - 100mm wide continuous line.
- 1023 - 3750mm long give-way triangle.
- 1024 - 2800mm high 'SLOW' marking.
- 1025.1 - Bus stop markings in yellow thermoplastic screed (with applied solid glass beads).

All the above road markings, except those to Diag. no. 1025.1, shall be in white thermoplastic screed with applied solid glass beads. Diag. no's refer to the TSR&GD 2002 [Amended].

GENERAL LEGEND

- H I - New traffic signs.
- 210 sq.m - Cold plane carriageway 50mm deep and reinstate in 50mm thick R35/14F hot rolled asphalt . Lay buff coloured Type 1 Thermogrip or similar approved surfacing.
- 50 sq.m - Cold plane carriageway 50mm deep and reinstate in 50mm thick R35/14F hot rolled asphalt.
- Diag. no. - New / reinstated road markings.
- Diag. no. - Refurbished / overlaid road markings.
  Transverse lines (yellow thermoplastic screed) - not included in the features shown in INSET 2.
  - Overlay 150mm / 200mm wide lines to 6mm thick (4no. total sets).
  etc.- New 200mm wide lines, 6mm thick @ 1000mm spacing (3no. sets).
- 8no. - Red thermoplastic screed infill / backing (exc' INSET 2).
- 3no. - 'SLOW' and 'Dragons' teeth' road markings **In MMA material** with applied solid glass beads as detailed in INSET 1.
- 4no. - Road marking features as INSET 2.
- Cut back / remove bushes etc. so that no vegetation over 300mm high is within 3.5m of the kerbline.

Rev/ Amdt	Drawn By		Approved By			Description Of Amendments
	Name	Date	Name	Date	Sign	
0/-	J. Hackworth	April '15	J. Hackworth	April '15	J. Hackworth	

Reproduced from Ordnance Survey material with the permission of Ordnance Survey on behalf of the Controller of Her Majesty's Stationery Office © Crown copyright. Unauthorised reproduction infringes Crown copyright and may lead to prosecution or civil proceedings. Durham County Council. LA 100049055. 2015.

PATH: L:Trafproj/02 AIP - SAFETY AUDITS - FATALS/01 - AIP/ 01 - SCHEMES/2015-16

Durham County Council
STRATEGIC TRAFFIC MANAGEMENT
CORPORATE DIRECTOR OF REGENERATION & ECONOMIC DEVELOPMENT
COUNTY HALL, DURHAM. DH1 5UQ

Project: UNC 42.7 / C34 ELDON CROSSROADS AIP

Drawing: ENGINEERING LAYOUT

Scales: NOT TO SCALE

Project/Drawing No.: AIP/C15201/01

Rev. 0/-